



**THE PORT AUTHORITY**  
OF NEW YORK AND NEW JERSEY

*Mervin Kushner*  
CHIEF ELECTRICAL ENGINEER

*Peter K. Swearing*  
ENGINEERING PROGRAM MANAGER

No.	Date	Project	Approved

Engineering Department  
Design Division

**THE WORLD  
TRADE CENTER**

**ELECTRICAL/HVAC  
UPGRADE PROGRAM**

Title  
**TOWER ONE**  
**75TH FLOOR (SOUTH SIDE)**  
**M.E.R.**

**ASBESTOS ABATEMENT**

This drawing subject to conditions in contract.  
All inventions, ideas, designs and methods  
herein are reserved to Port Authority and  
may not be used without its written consent.

L.A.V.	L.R.U.	L.A.V.
Designed by	Drawn by	Checked by

Date 5/1/95 Scale N.T.S.

Contract Number Drawing Number


WTC-802.071 EA-4

**NOTES:**

1. FOR LOCATION OF ELECTRIC SOURCE AND DESCRIPTION SEE ELECTRICAL DRAWING E-4.
2. NAU SHALL BE EXHAUSTED TO THE BUILDING EXTERIOR VIA A SETBACK DOORWAY, OR AS DIRECTED BY THE ENGINEER.


I HEREBY CERTIFY THAT THIS IS A TRUE AND CORRECT COPY OF ONE OF THE CONTRACT DRAWINGS CONSTITUTING A PART OF CONTRACT NO. **WTC-802.071** IN THE FORM IN WHICH SAID DRAWINGS EXISTED AT THE TIME THE SAID CONTRACT WAS EXECUTED BY THE PARTIES.

DATE 6/22/95 *Samhan A. Aslam*  
SPEC. WRITER  
DATE 8/15/95 *Peter K. Swearing*  
ENGINEER OF DESIGN

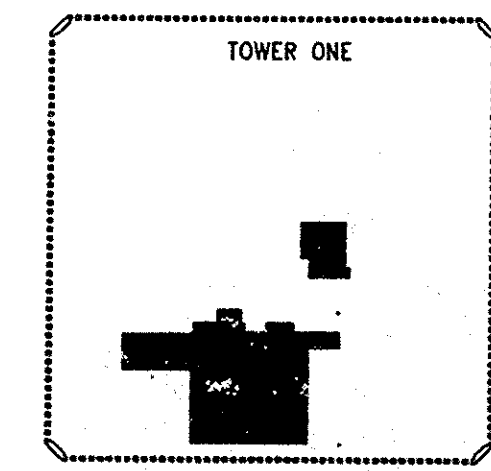

**KEY PLAN**

MATCH LINE  
FOR CONTINUATION  
SEE DRAWING NO. EA-3

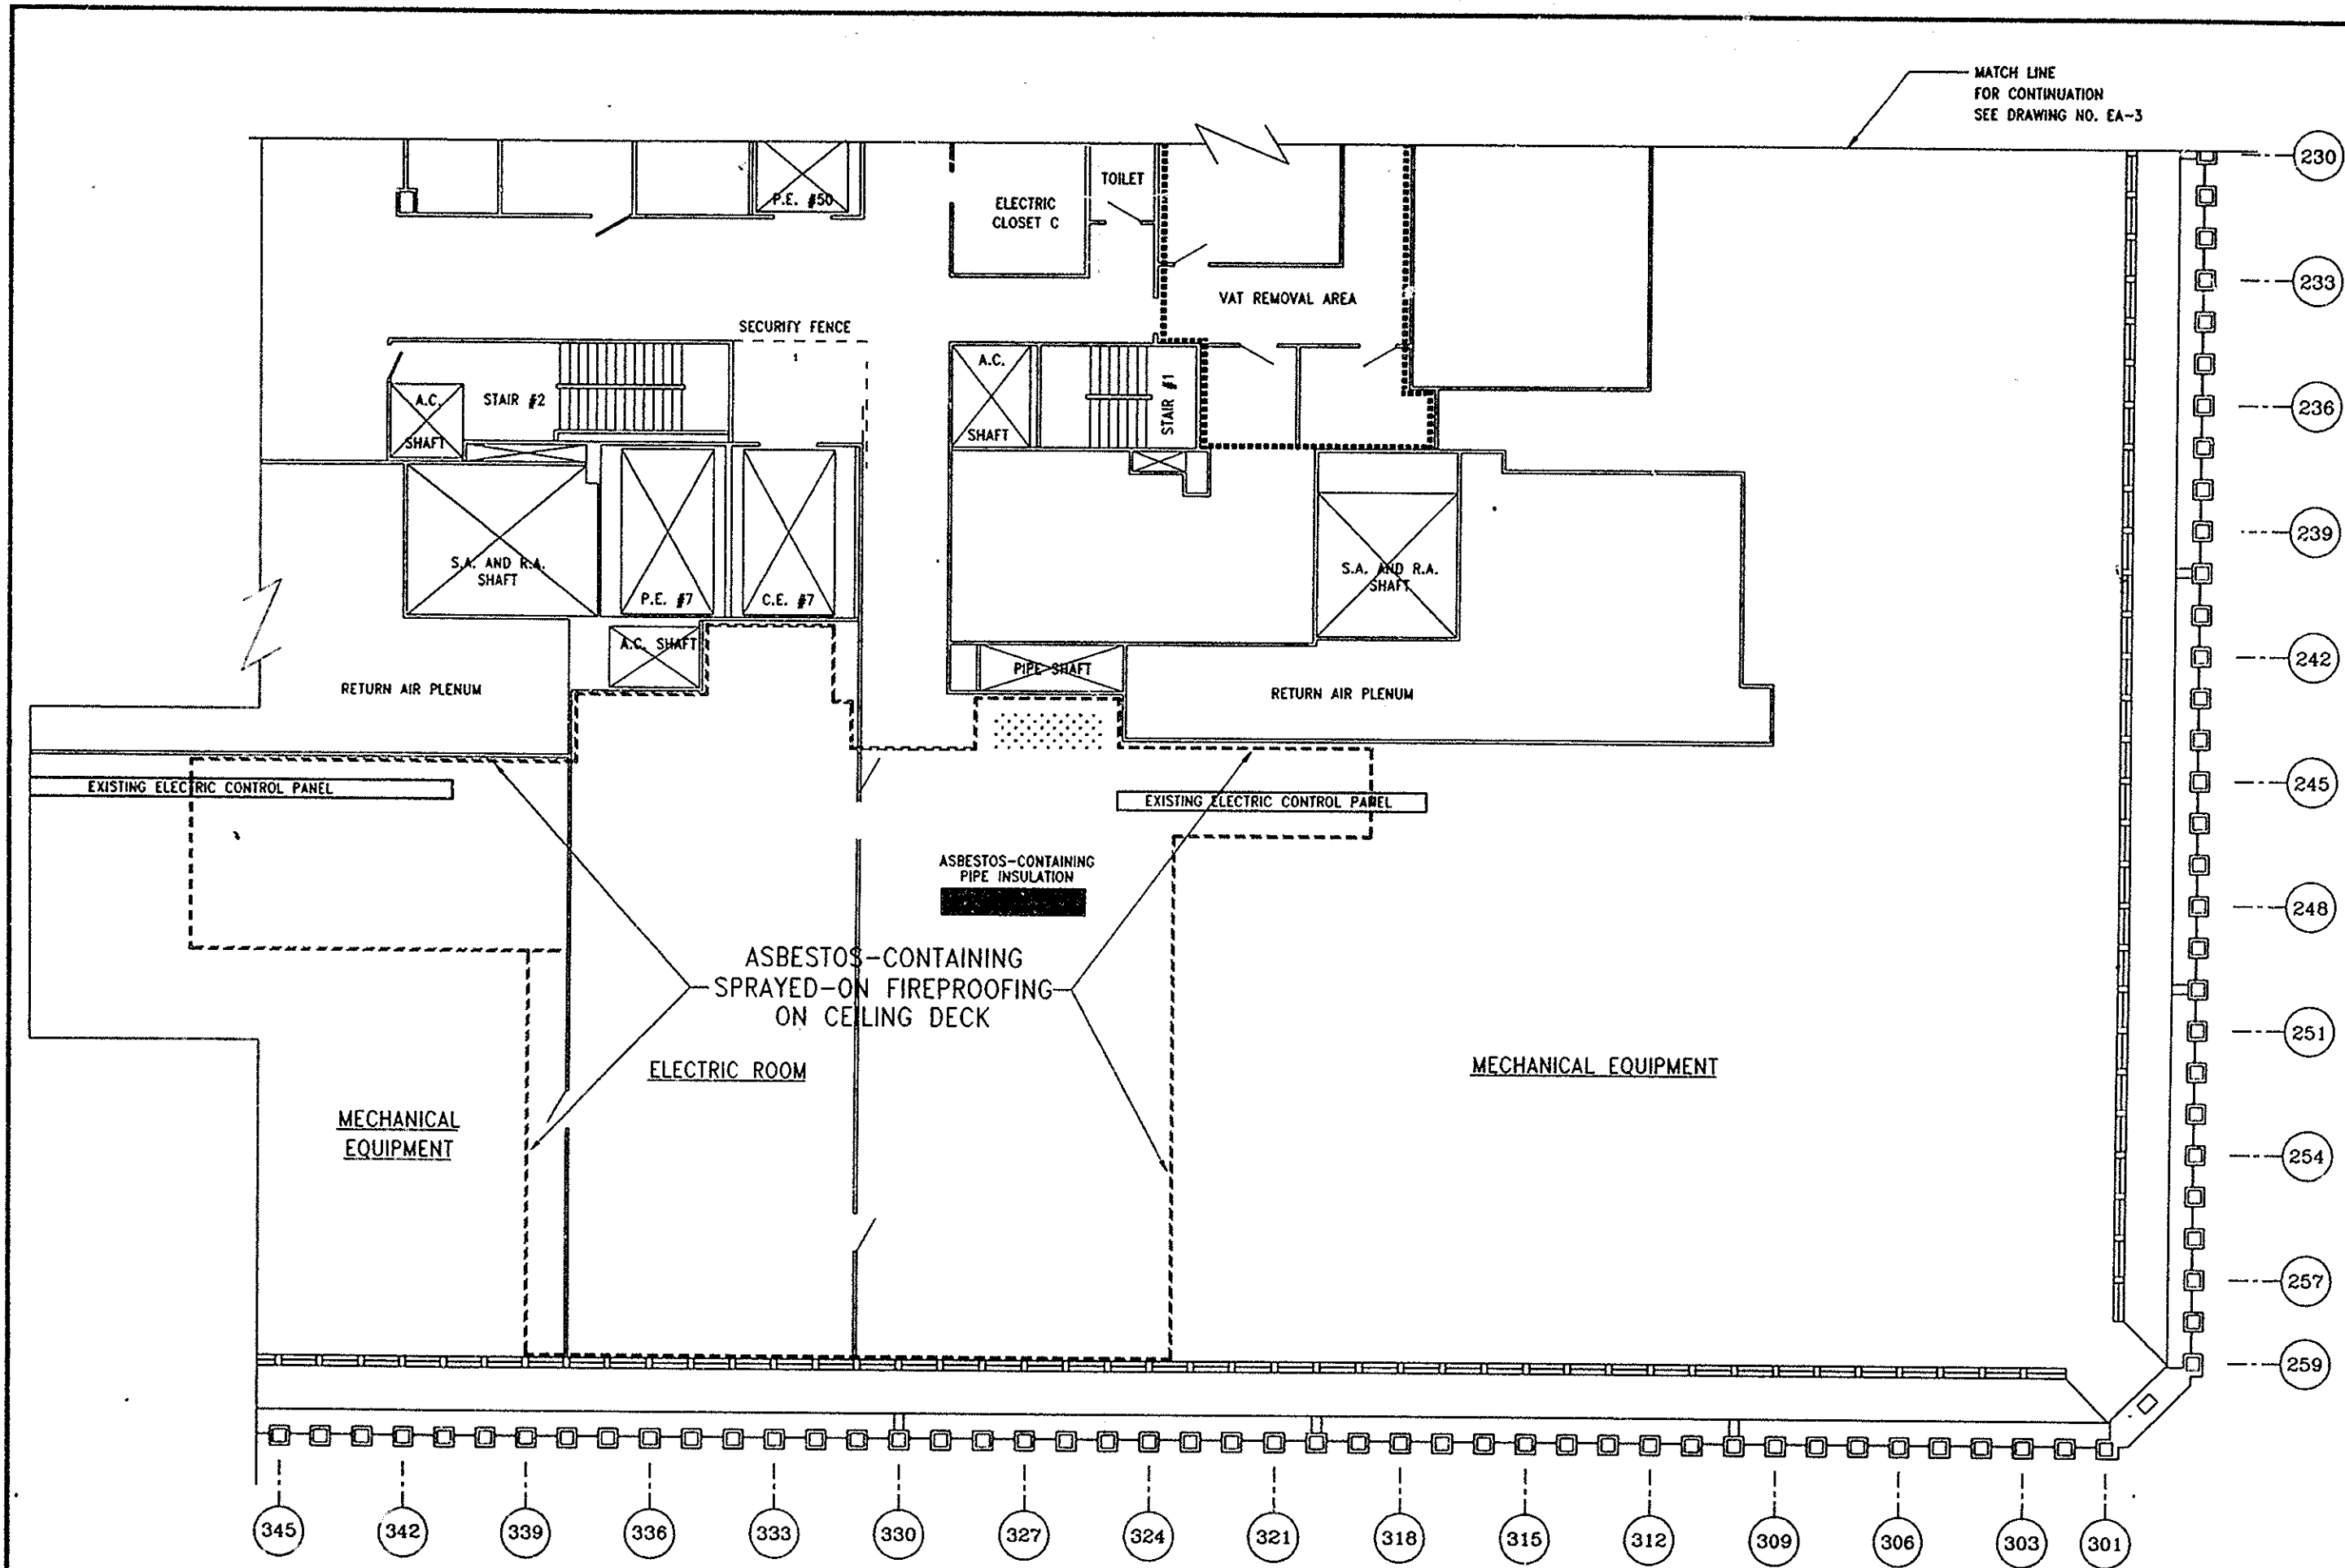

**LEGEND**

	ASBESTOS-CONTAINING VALVE INSULATION
	ASBESTOS-CONTAINING PIPE INSULATION
	BOUNDARY OF ASBESTOS-CONTAINING SPRAYED-ON FIREPROOFING ON CEILING DECK
	VAT REMOVAL AREA (SEE APPENDIX A OF SECTION 02081 FOR REMOVAL METHOD)